NOTE: REMOVE EXISTING CURB OR OTHER ROOF PENETRATION FLUSH TO SURFACE OF ROOF DECK

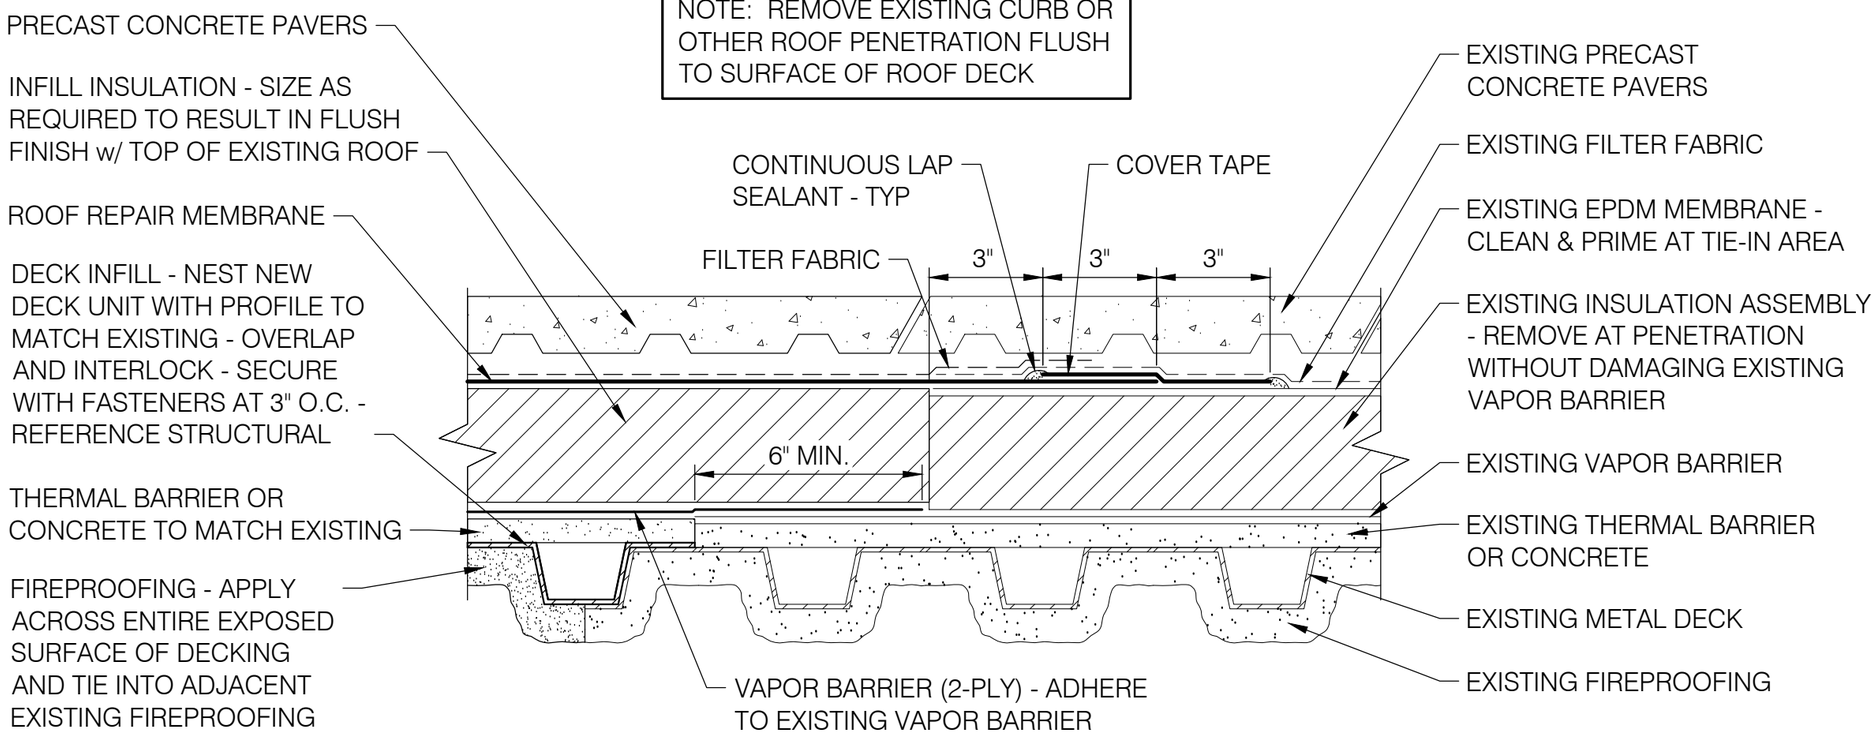

0726 EPDM DECK INFILL (METAL)

SCALE: 3" = 1'-0"